CERTIFICATE OF OWNERSHIP AND DEDICATION

I (WE) HEREBY CERTIFY THAT I AM (WE ARE) THE OWNER (S) OF THE PROPERTY SHOWN AND DESCRIBED HEREON, WHICH IS LOCATED IN THE SUBDIVISION JURISDICTION OF MOREHEAD CITY AND THAT I (WE) HEREBY ADOPT THIS PLAN OF SUBDIVISION WITH MY (OUR) FREE CONSENT, ESTABLISHED MINIMUM BUILDING SETBACKS LINES, AND DEDICATE ALL STREETS, ALLEYS, WALKS, PARKS, AND OTHER SITES AND EASEMENTS TO PUBLIC OR PRIVATE USE AS NOTED.

OWNER (S) — DATE

RIDCO Inc by Hall — 10.27.22

OWNER (S) — DATE

CERTIFICATE OF APPROVAL FOR RECORDING.

I HEREBY CERTIFY THAT THIS SUBDIVISION PLAT HAS BEEN FOUND TO COMPLY WITH THE SUBDIVISION REGULATIONS OF MOREHEAD CITY, NORTH CAROLINA. AND THAT THIS PLAT HAS BEEN APPROVED BY THE TOWN OF MOREHEAD CITY FOR RECORDING IN THE OFFICE OF REGISTER OF DEEDS OF CARTERET COUNTY.

10/31/2022 — Cathy Campbell — MUNICIPAL CLERK, MOREHEAD CITY, NORTH CAROLINA

DATE

REVIEW OFFICER CERTIFICATION

STATE OF NORTH CAROLINA
COUNTY OF CARTERET

I Maureen Doudna, REVIEW OFFICER OF CARTERET COUNTY CERTIFY THAT THE MAP OR PLAT TO WHICH THIS CERTIFICATION IS AFFIXED MEETS ALL STATUTORY REQUIREMENTS FOR RECORDING.

Maureen Doudna — 10/31/2022

REVIEW OFFICER — DATE

REGISTER OF DEEDS CERTIFICATION

FILED FOR REGISTRATION AT 11:22am O'CLOCK
ON THE 31st DAY OF October, 2022.
RECORDED IN MAP BOOK 34 PAGE 520
KAREN S. HARDESTY, REGISTER OF DEEDS

BY: Leslie Barbour — ASSISTANT-DEPUTY

FILE # 34520

FOR REGISTRATION REGISTER OF DEEDS
Karen S. Hardesty
Carteret County, NC
October 31, 2022 11:22 AM
LESLIE MAP 1 P
FEE: $21.00
FILE # 34520

NORTH — M.B. 34 PG. 206

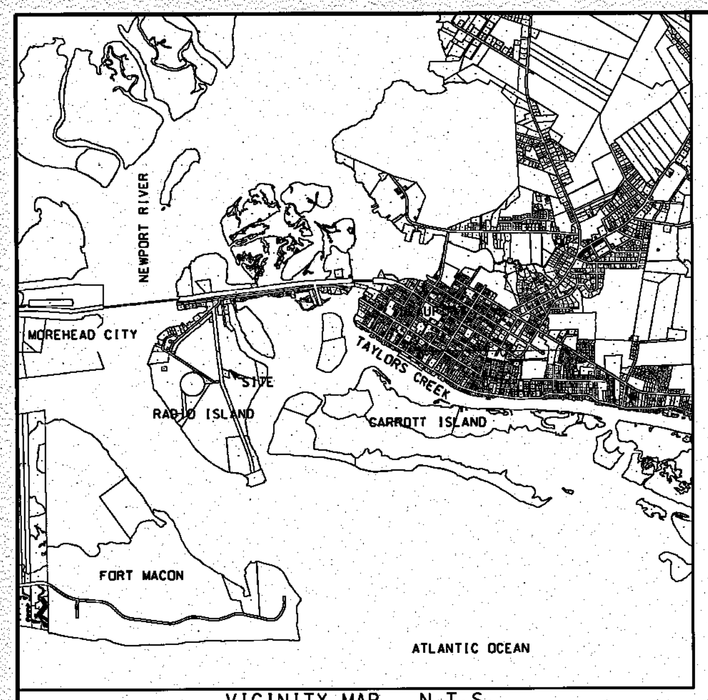

VICINITY MAP N.T.S.

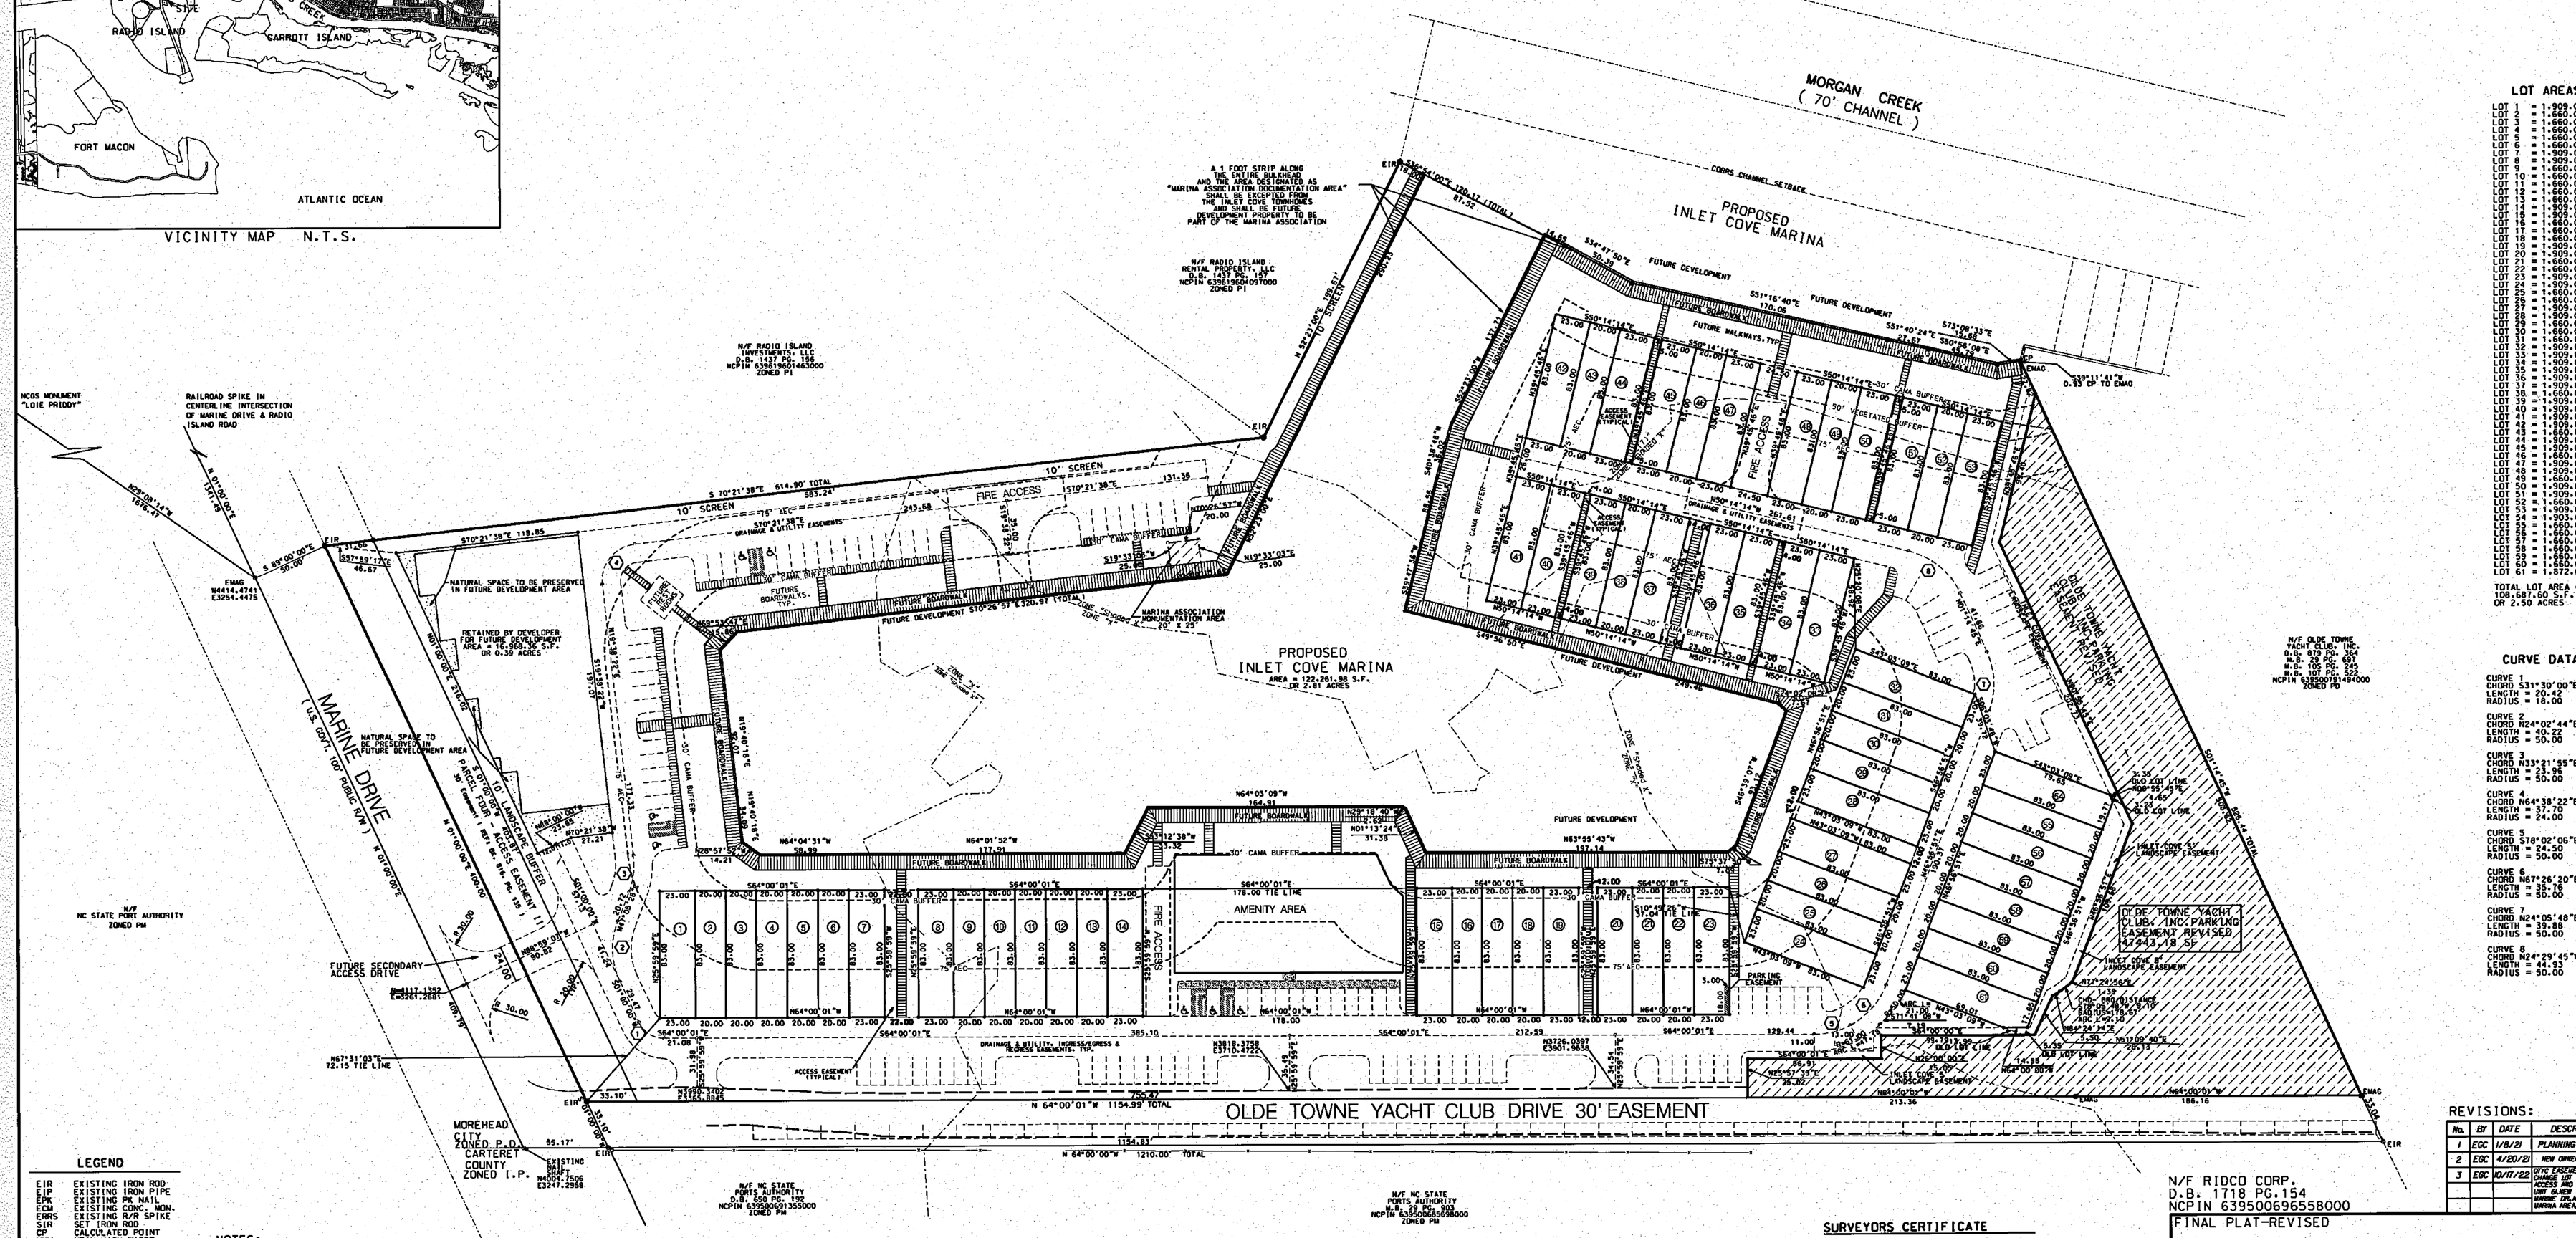
MORGAN CREEK
(70' CHANNEL)
CORPS CHANNEL SETBACK
PROPOSED
INLET COVE MARINA
N/F RADIO ISLAND RENTAL PROPERTY, LLC D.B. 1437 PG. 197 NCPIN 6396196049 ZONED PI
N/F RADIO ISLAND INVESTMENTS, LLC D.B. 1437 PG. 196 NCPIN 6396196014 ZONED PI
NCGS MONUMENT "LOIE PRIDDY"
RAILROAD SPIKE IN CENTERLINE INTERSECTION OF MARINE DRIVE & RADIO ISLAND ROAD
MARINE DRIVE (U.S. GOVT. 100' PUBLIC R/W)
NATURAL SPACE TO BE PRESERVED IN FUTURE DEVELOPMENT AREA
RETAINED BY DEVELOPER FOR FUTURE DEVELOPMENT AREA = 16,960.26 S.F. OR 0.39 ACRES
PARCEL PURPOSE: ACCESS EASEMENT, LANDSCAPE BUFFER
30' Easement (TYP.) Per M.B. 34, PG. 206
10' LANDSCAPE BUFFER
FUTURE SECONDARY ACCESS DRIVE
N/F NC STATE PORT AUTHORITY ZONED PM
10' SCREEN
FIRE ACCESS
30' CAMA BUFFER
FUTURE BOARDWALKS, TYP.
DRAINAGE & UTILITY EASEMENTS
FUTURE DEVELOPMENT
MARINA ASSOCIATION AREA 20' x 25'
AMENITY AREA
PARKING EASEMENT
ACCESS EASEMENT (TYPICAL)
DRAINAGE & UTILITY, INGRESS/EGRESS & RIGRESS EASEMENTS TYP.
OLDE TOWNE YACHT CLUB DRIVE 30' EASEMENT
MOREHEAD CITY ZONED P.D. CARTERET COUNTY ZONED I.P.
EXISTING GRAVEL DRIVE
N/F NC STATE PORTS AUTHORITY D.B. 650 PG. 152 NCPIN 6395004915550000 ZONED PM
N/F NC STATE PORTS AUTHORITY M.B. 29 PG. 693 NCPIN 6395006856568000 ZONED PM
N/F OLDE TOWNE YACHT CLUB, INC. D.B. 619 PG. 360 M.B. 29 PG. 697 M.B. 103 PG. 245 M.B. 107 PG. 322 NCPIN 6395005914594000 ZONED PD
OLDE TOWNE YACHT CLUB, INC. PARKING EASEMENT REVISED 4743.10 SF
INC'S. EDGE OF LANDSCAPE EASEMENT
0.93' OF TD EMAG
EIR
EPK
N/F
S 89°05'00"E 50.00'
S70°21'38"E 119.85
S 70°21'38"E 614.90' TOTAL
S70°21'38"E 583.24'
S19°33'03"E 20.00'
N19°33'03"E 25.00'
N 64°00'01"W 1154.99' TOTAL
1154.83
N 64°00'00"W 1210.00' TOTAL
N 64°00'01"W 178.00' TIE LINE
S64°00'01"E 178.00' TIE LINE
N64°00'01"W 178.00
S64°00'01"E 178.00
N64°04'31"W 59.99
N64°01'52"W 177.91
S64°00'01"E 385.10
S64°00'01"E 212.28
S64°00'01"E 129.44
